copyright: this drawing is the copyright of Marchitect Architectural Design and may not be reproduced without their permission in writing
note: it is the contractors responsibility to check all dimensions and levels on site and report all discrepencies immediately to the architect the contractor should not scale off the drawings under any circumstance

NORTH WEST ELEVATION SCALE 1:100

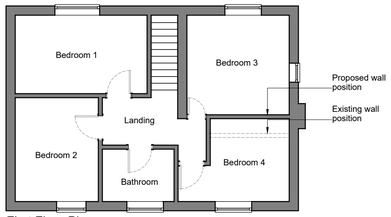

First Floor Plan - SCALE 1:100 @ A1

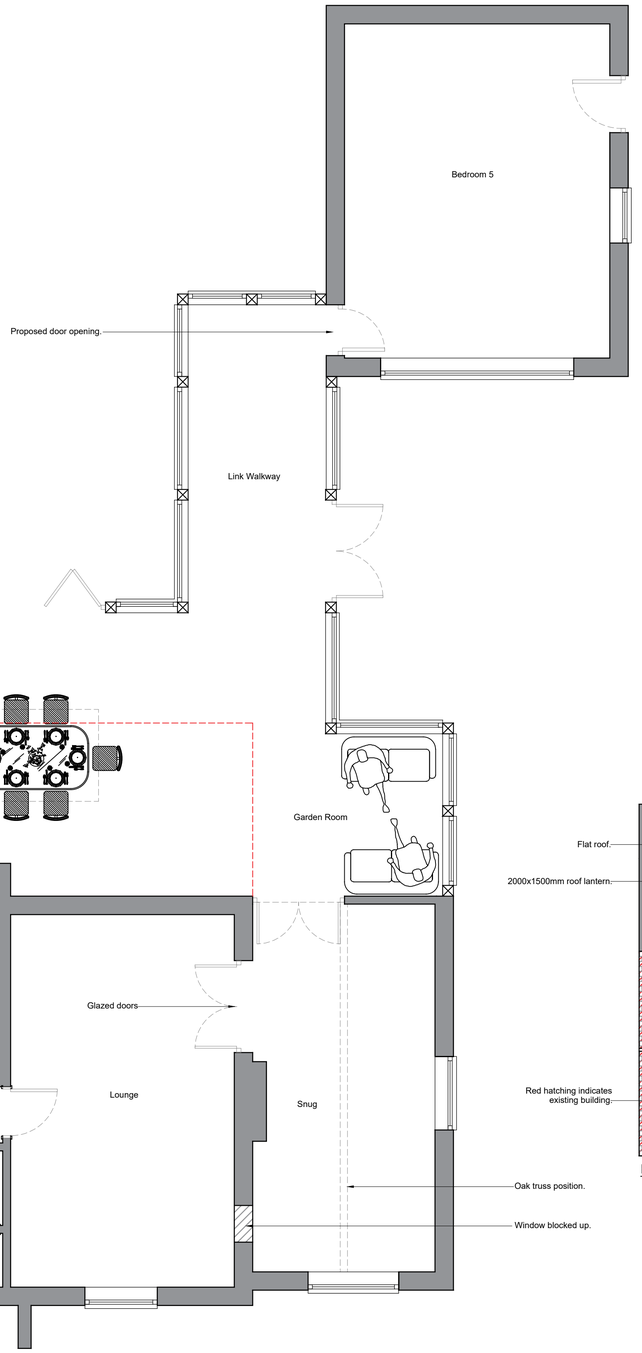

Ground Floor Plan - SCALE 1:100 @ A1

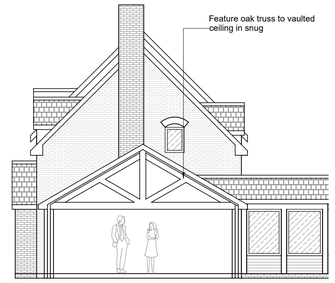

Section - SCALE 1:100 @ A1

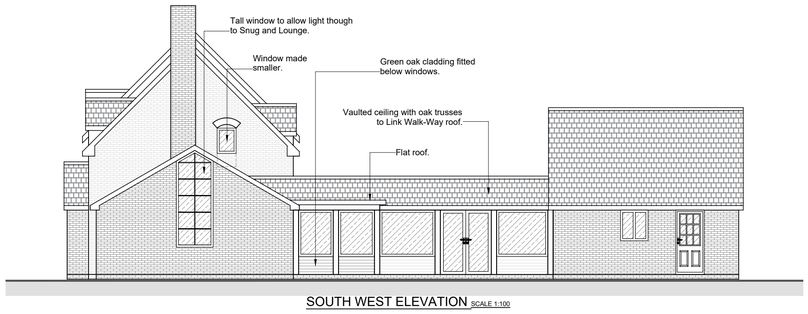

SOUTH WEST ELEVATION SCALE 1:100

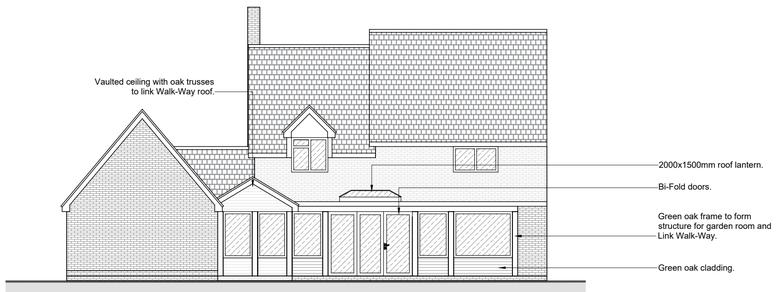

SOUTH EAST ELEVATION SCALE 1:100

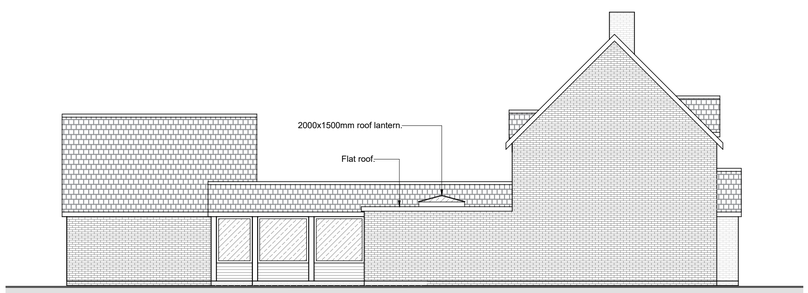

NORTH EAST ELEVATION SCALE 1:100

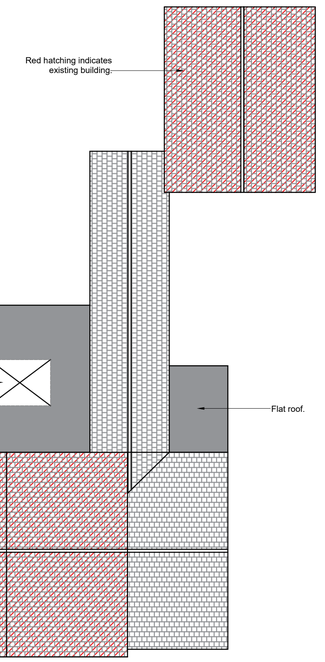

Roof Plan - scale 1:100

MARCHITECTURE
ARCHITECTURAL DESIGN & DEVELOPMENT

T 023 80972477
M 07771964926
W www.marchitectureltd.co.uk
E marc@marchitectureltd.co.uk

rev.	description	date	drawn

client: Mr & Mrs Knox

project: Wayside House
Botley
Woodhouse Lane
SO30 2DJ

scale: as shown@A1

date: May 2022

drawn: MJ

title: Proposed Floor Plans, Elevations, Roof Plan & Section

dwg no. 101

SCALE 1:5 (0, 50, 100, 150, 200 mm)
SCALE 1:10 (0, 100, 200, 300, 400 mm)
SCALE 1:20 (0, 200, 400, 600, 800 mm)
SCALE 1:50 (0, 0.5, 1, 1.5, 2 m)
SCALE 1:100 (0, 1, 2, 3, 4 m)
SCALE 1:200 (0, 2, 4, 6, 8 m)
SCALE 1:500 (0, 5, 10, 15, 20 m)
SCALE 1:1250 (0, 10, 20, 30, 40, 50 m)