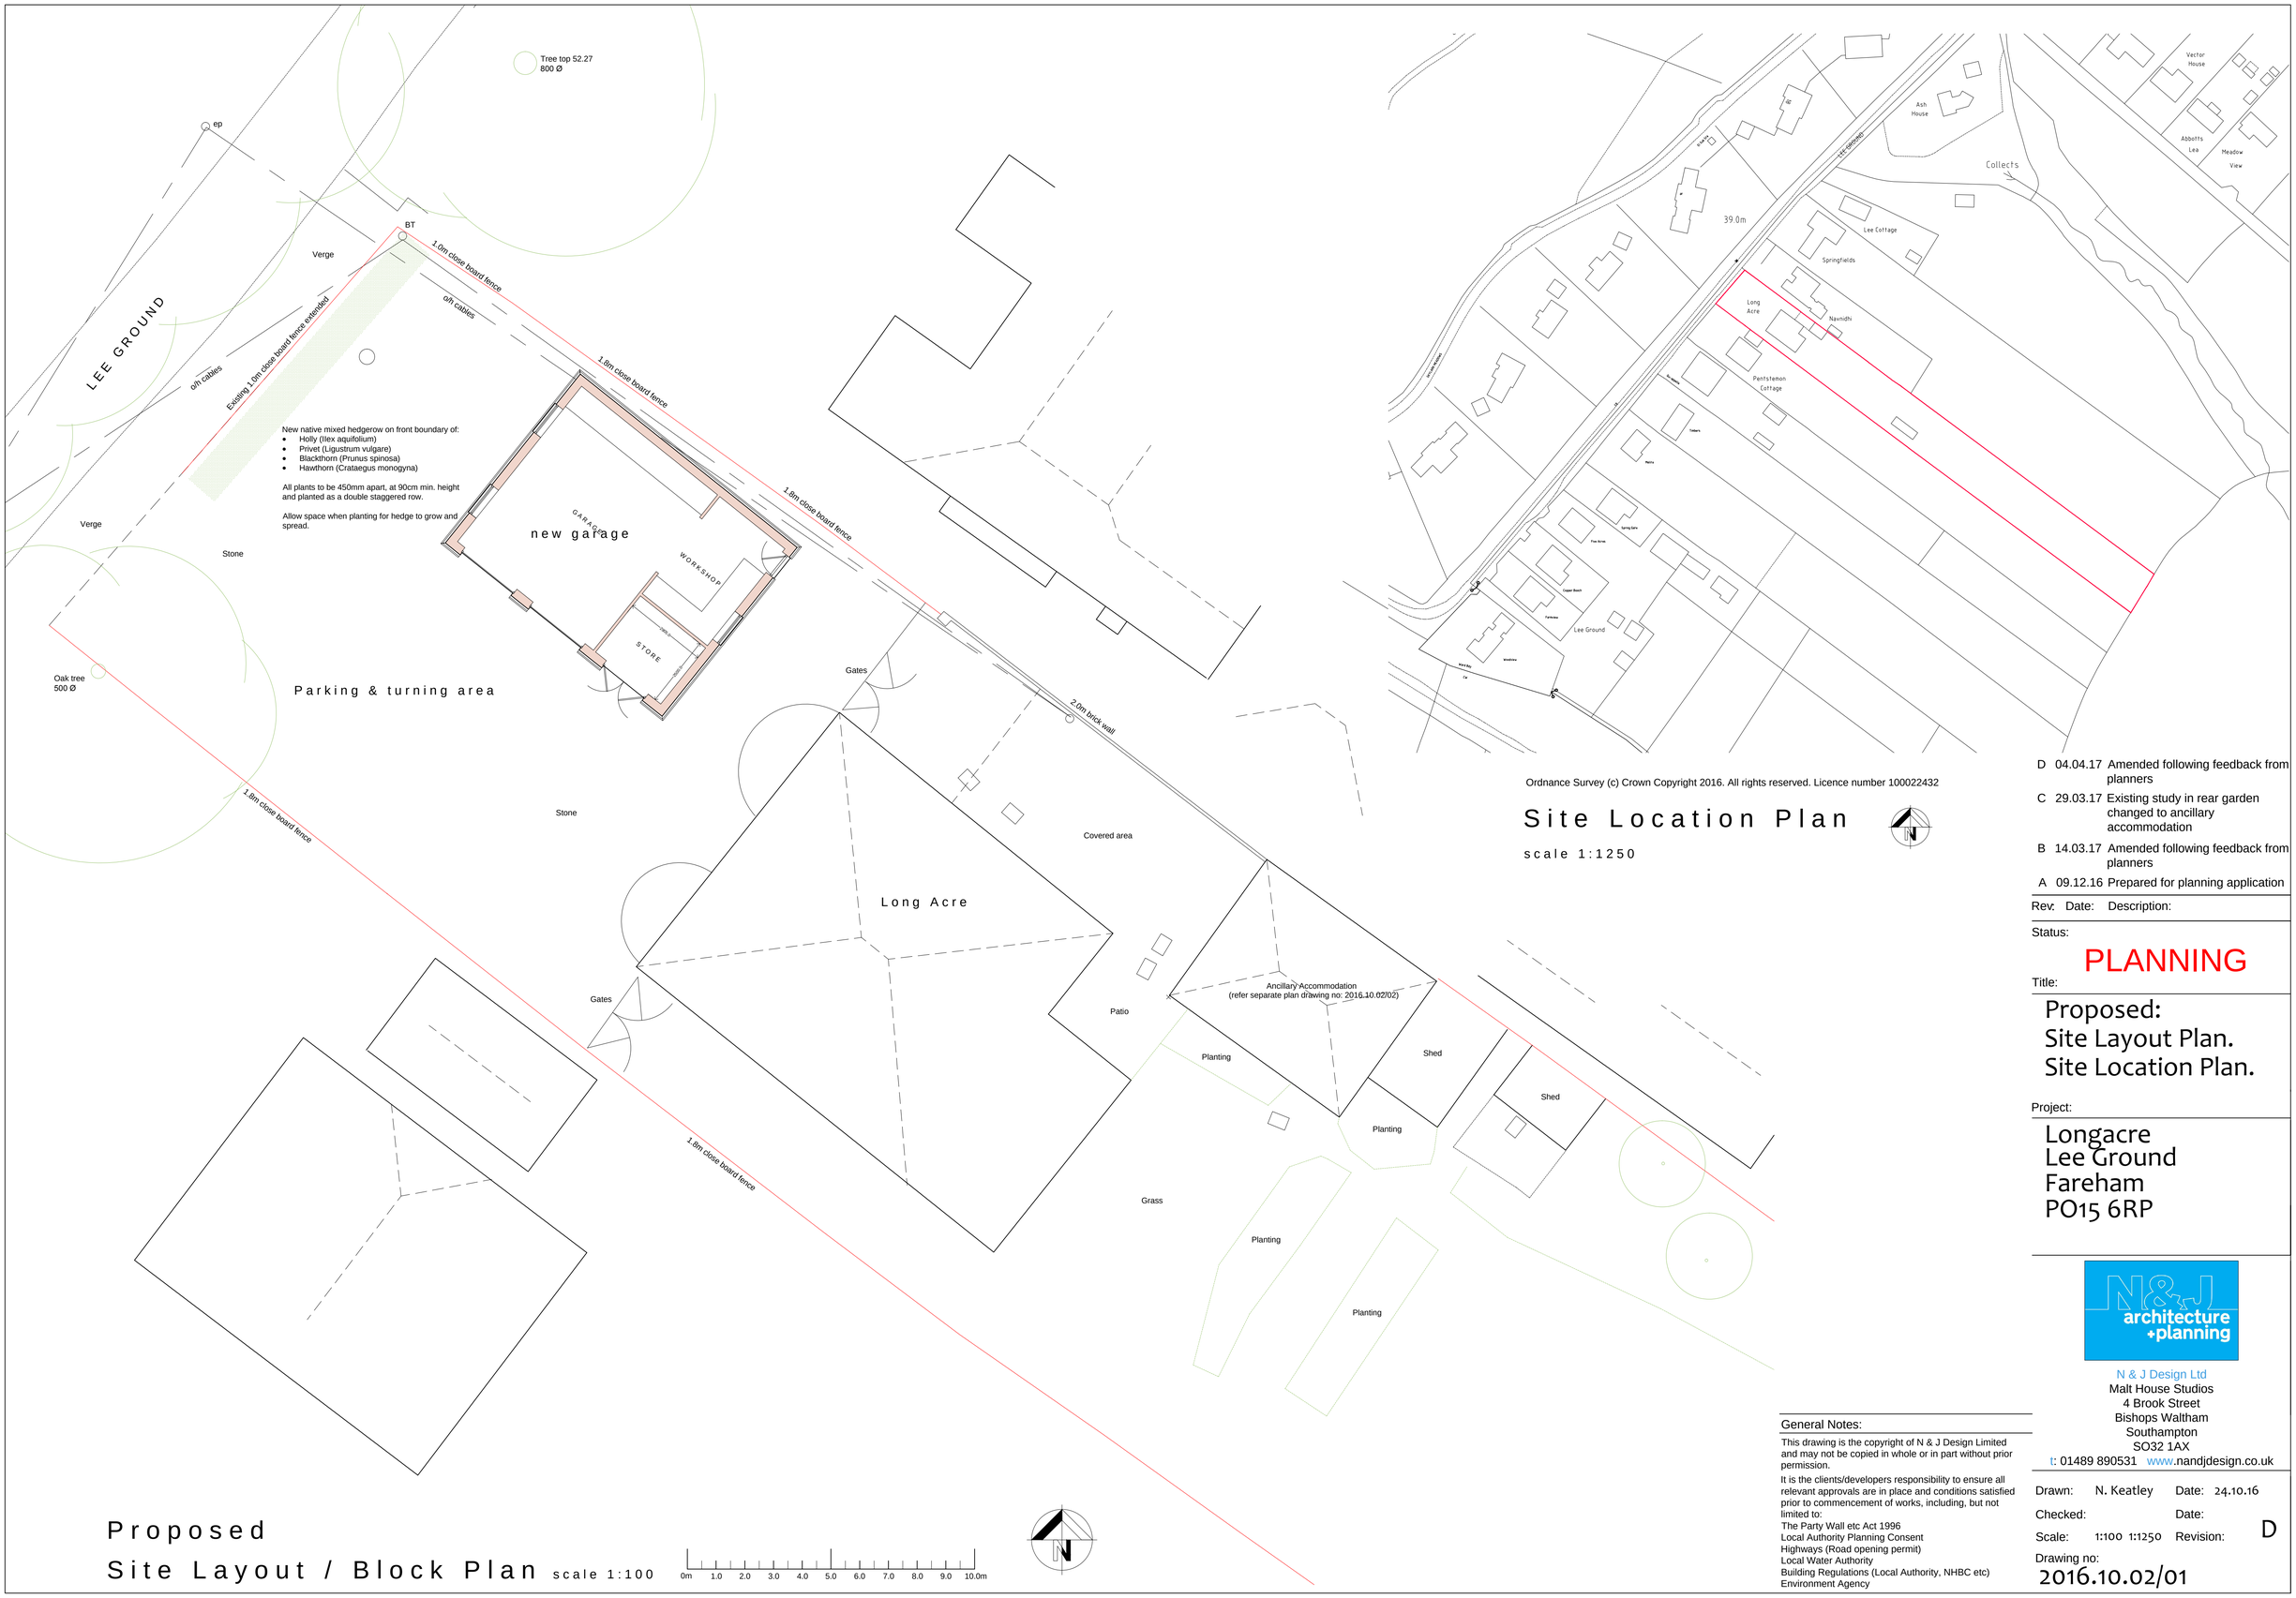

Rev:	Date:	Description:
D	04.04.17	Amended following feedback from planners
C	29.03.17	Existing study in rear garden changed to ancillary accommodation
B	14.03.17	Amended following feedback from planners
A	09.12.16	Prepared for planning application

Status:

PLANNING

Title:

Proposed:
Site Layout Plan.
Site Location Plan.

Project:

Longacre
Lee Ground
Fareham
PO15 6RP

N & J Design Ltd
Malt House Studios
4 Brook Street
Bishops Waltham
Southampton
SO32 1AX
t: 01489 890531 www.nandjdesign.co.uk

General Notes:

This drawing is the copyright of N & J Design Limited and may not be copied in whole or in part without prior permission.

It is the clients/developers responsibility to ensure all relevant approvals are in place and conditions satisfied prior to commencement of works, including, but not limited to:
The Party Wall etc Act 1996
Local Authority Planning Consent
Highways (Road opening permit)
Local Water Authority
Building Regulations (Local Authority, NHBC etc)
Environment Agency

Drawn: N. Keatley Date: 24.10.16
Checked: Date:
Scale: 1:100 1:1250 Revision: D
Drawing no: 2016.10.02/01

A1 sheet